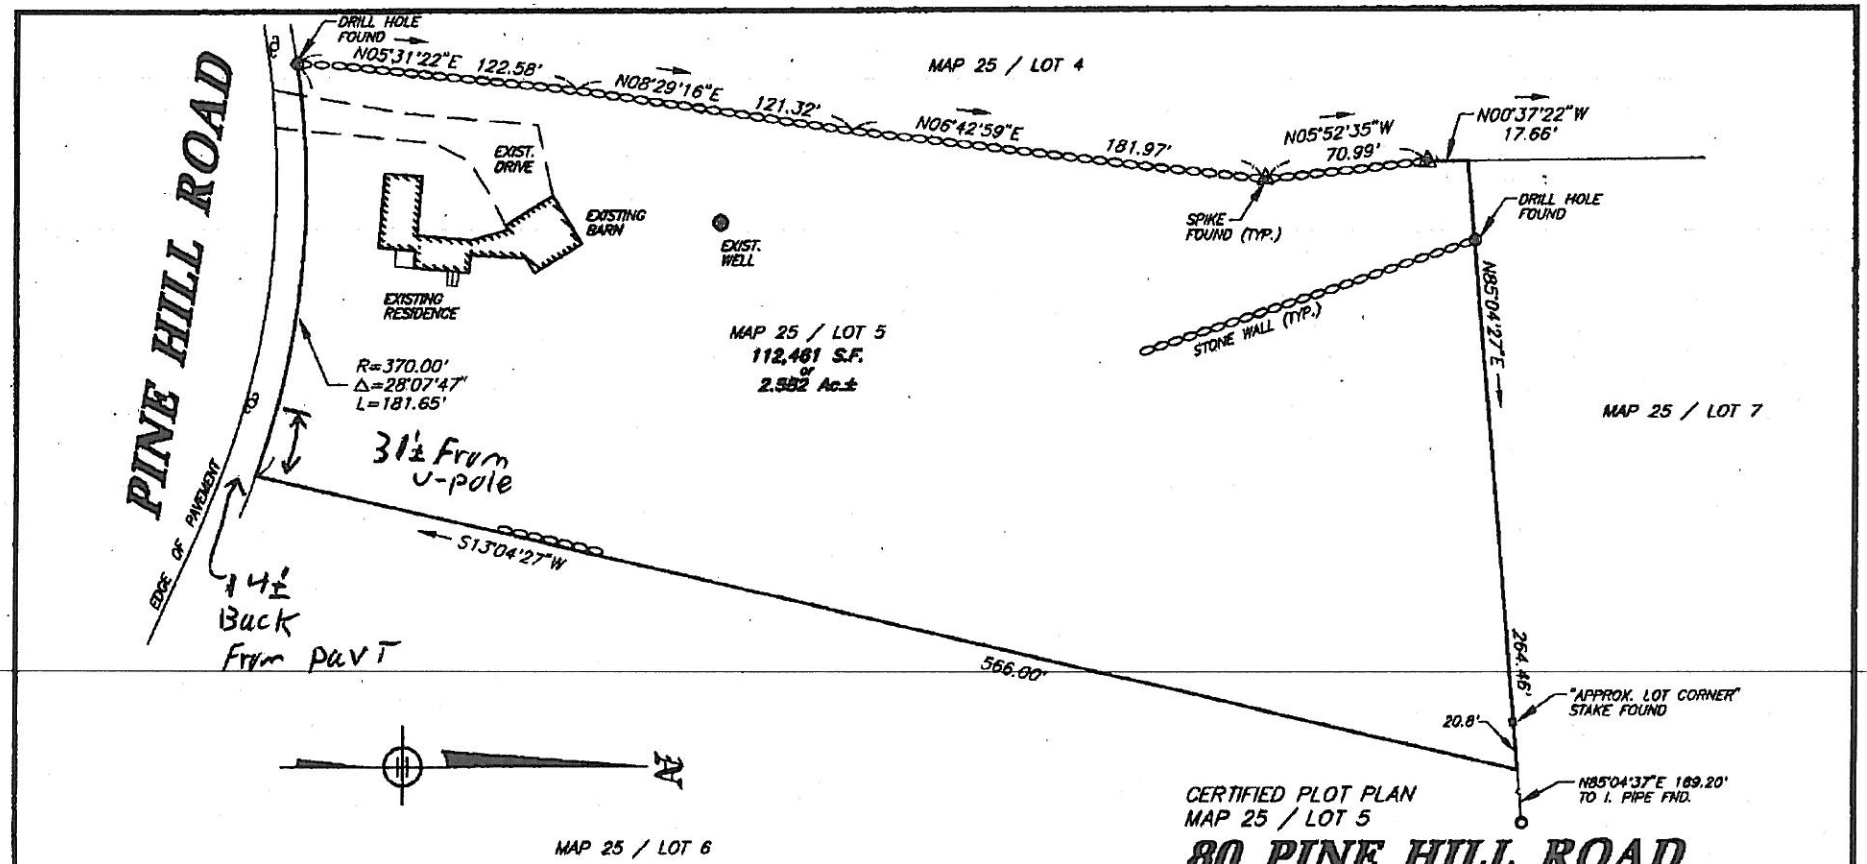

CERTIFIED PLOT PLAN
MAP 25 / LOT 5

80 PINE HILL ROAD
HOLLIS, N.H.

SCALE: 1" = 50'

DATE: AUGUS 20, 2009

Maynard & Paquette
Engineering Associates, LLC
Consulting Engineers and Land Surveyors
23 East Pearl Street, Nashua, N.H. 03060
Phone: (603)883-8433 Fax: (603)883-7227

JWY	JWY	712/42			12161
DRAFTED	CHECKED	BOOK / PAGE	TYPE	SIZE	JOB NUMBER

PLAN REFERENCES:

1) SURVEY FOR RUTH LINSCOTT GREENAWAY, 54 PINE HILL ROAD, HOLLIS, NH. DATED DEC. 1979 BY R. FORACE LUND. FILED HCRD AS PLAN No. 15072.

2) PLAN OF LAND OF FRANK CADRAIN, HOLLIS, NH. PREPARED BY BY R. FORACE LUND. FILED HCRD AS PLAN No. 3965.

I CERTIFY THAT THE IMPROVEMENTS SHOWN WERE LOCATED ON AUGUST 19,2009 AUTHORIZED COPIES OF THIS PLAN WILL BEAR A SIGNATURE IN BLUE INK.